WASHINGTON ST.

Sidewalk

Rubbish Container Location

G

W

Sidewalk

G1

New gutter liners

Sidewalk

2 CAR GARAGE TO BE DEMOLISHED 1996 BY H. COUNTY

This rubber Membrane roofing is in good condition & No work is in This area

Porch

Museum Annex

Flat roof To be recoated in 1996 (Not in this project)

Alley

IV/3

Install metal counter flashing

New shingles on main roof & all mansard areas

Boiler Room Built up roof - is in good Condition.

No Work in This area

Fenced Area

Fence

G

A/C

G

30" Maple tree

Shop

Garage - Roof is in good condition - No work in this area

Retaining Wall

Alley

Sidewalk

BROADWAY

N


See Sh#6 for Alarm & Utility Legend

HENDRICKS COUNTY MUSEUM
170 S. WASHINGTON ST. DANVILLE IN.


SCALE: 1/8"=1'-0" | APPROVED BY | DRAWN BY GB
DATE: June 25/95

Roof Layout for Exterior Renovation


DRAWING NUMBER

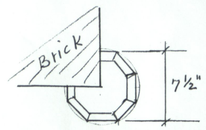

A-A 3/4
B-B ½

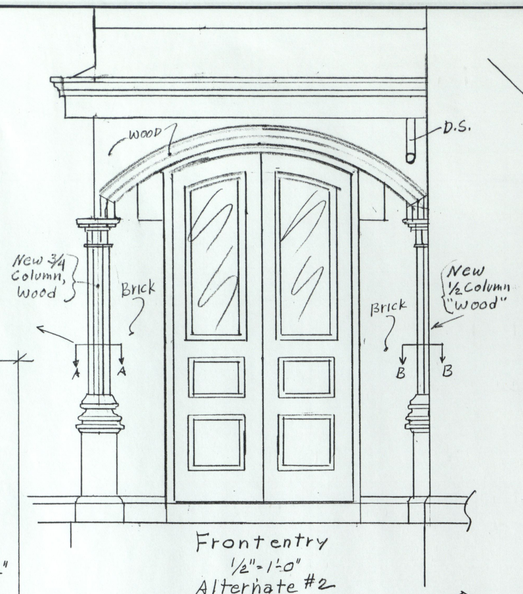


Frontentry
½"=1'-0"
Alternate #2

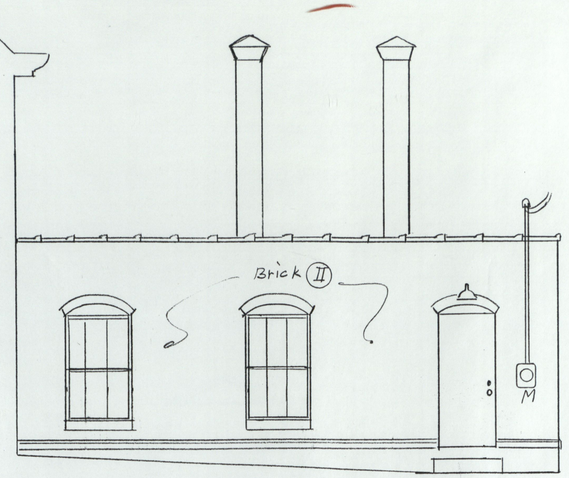


"B"
Boiler Room East Elev.



TYPICAL
MANSARD DORMER
WINDOW TRIM -
FIELDVERIFY ALL
DIMNSIONS & SHAPES
SCALE 1"=1'
III/1 III/2

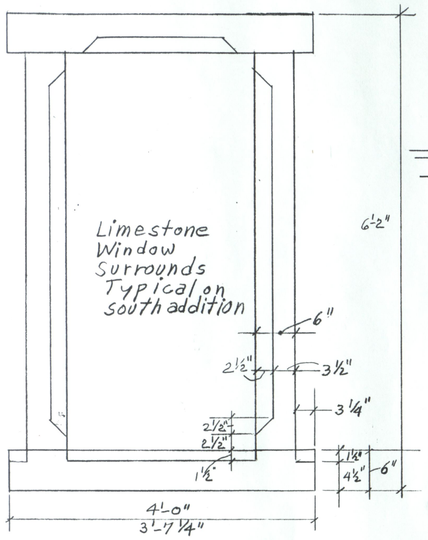

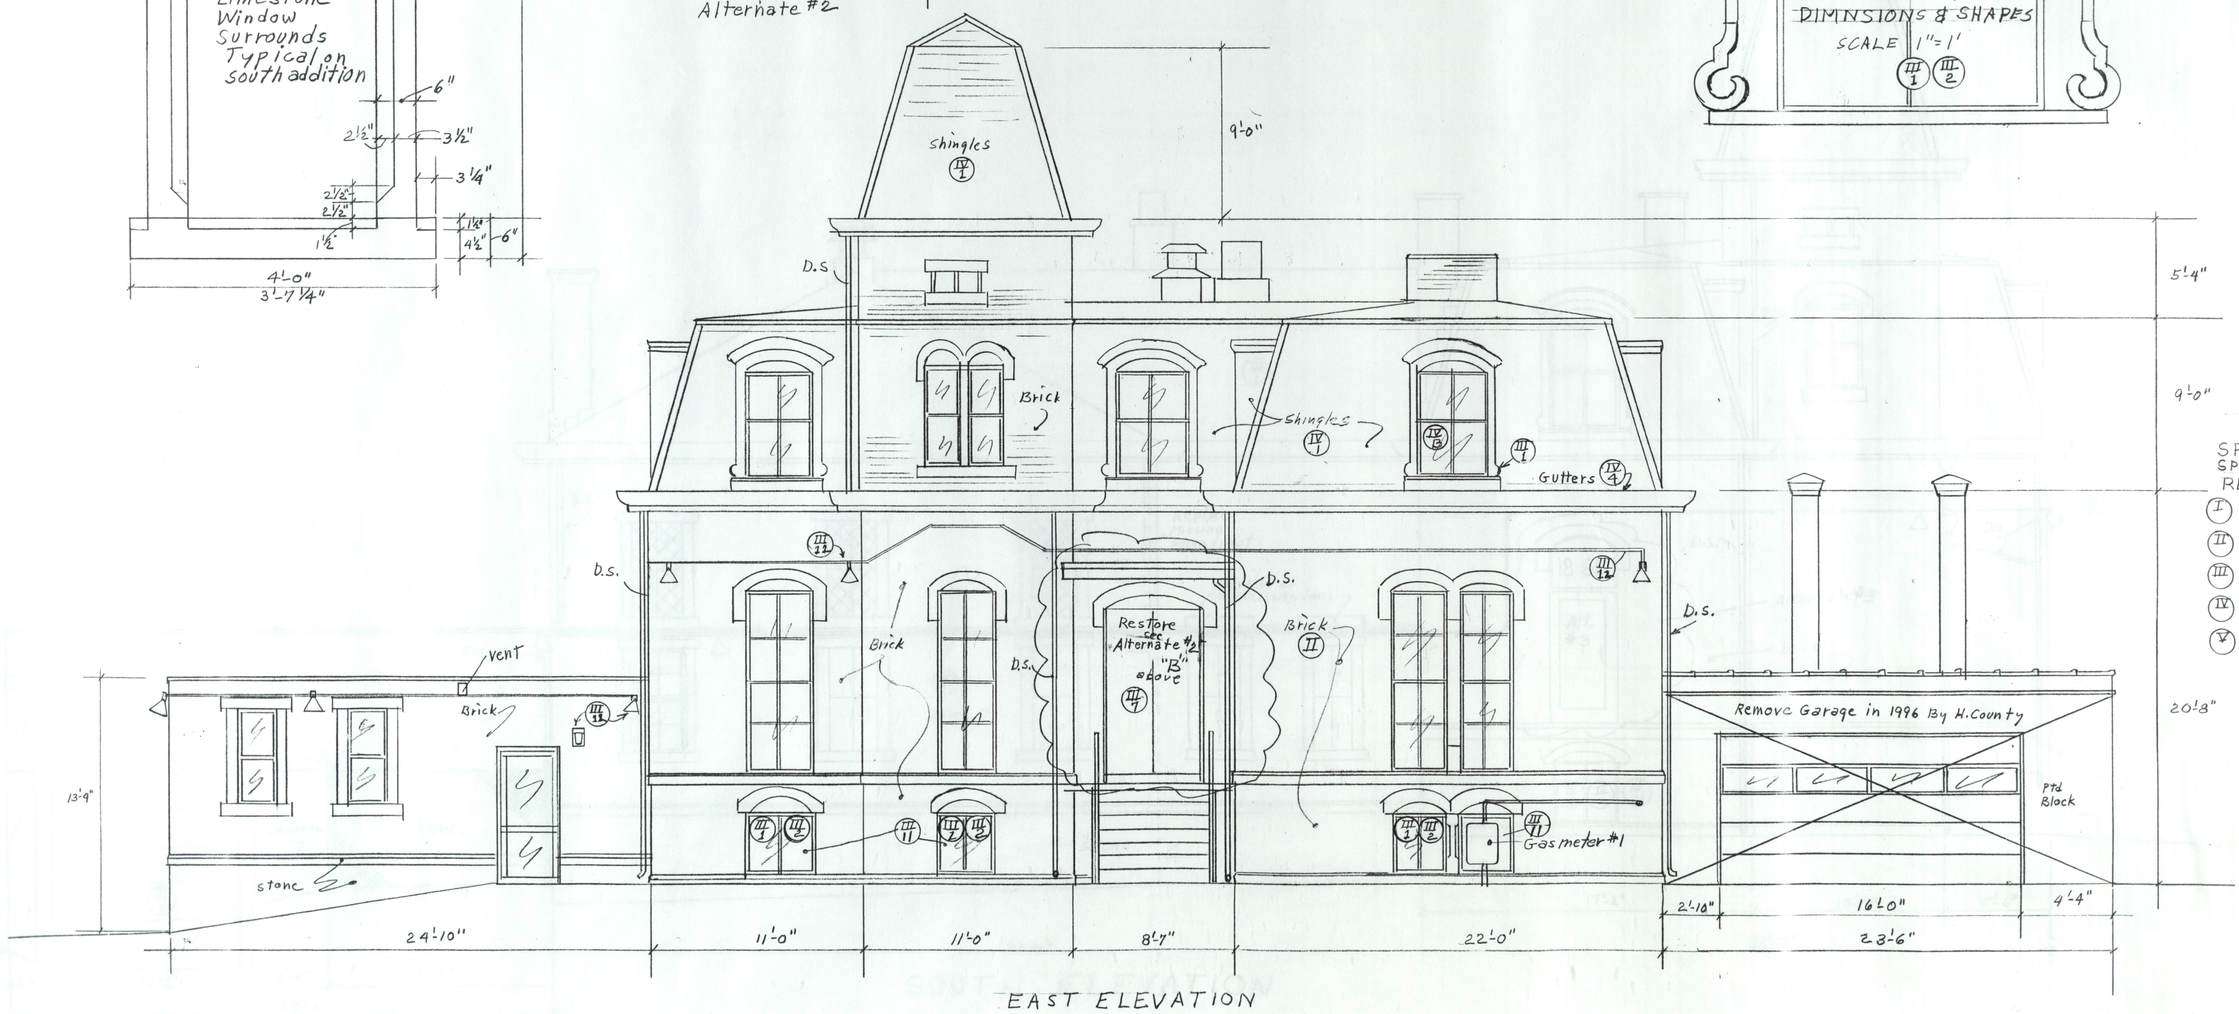

EAST ELEVATION

NOTES:

SPECIFICATION'S, SPECIAL PROVISIONS REFERANCES –

- (I) DEMOLITIAN
- (II) MASONRY
- (III) CARPENTRY
- (IV) ROOFING
- (V) PAINTING

PAGES 30-33

HENDRICKS COUNTY MUSEUM
170 S. WASHINGTON ST. DANVILLE IND.

SCALE: ¼"=1'-0"	APPROVED BY	DRAWN BY BJB
DATE: 10/18/94		

DRAWING NUMBER 2 of 8




SOUTH ELEVATION

HENDRICK'S COUNTY MUSEUM
170 S. WASHINGTON ST. DANVILLE IN

SCALE: 1/4"-1'-0" APPROVED BY
DATE: 10/19/94 DRAWN BY DB


DRAWING NUMBER 3 of 8

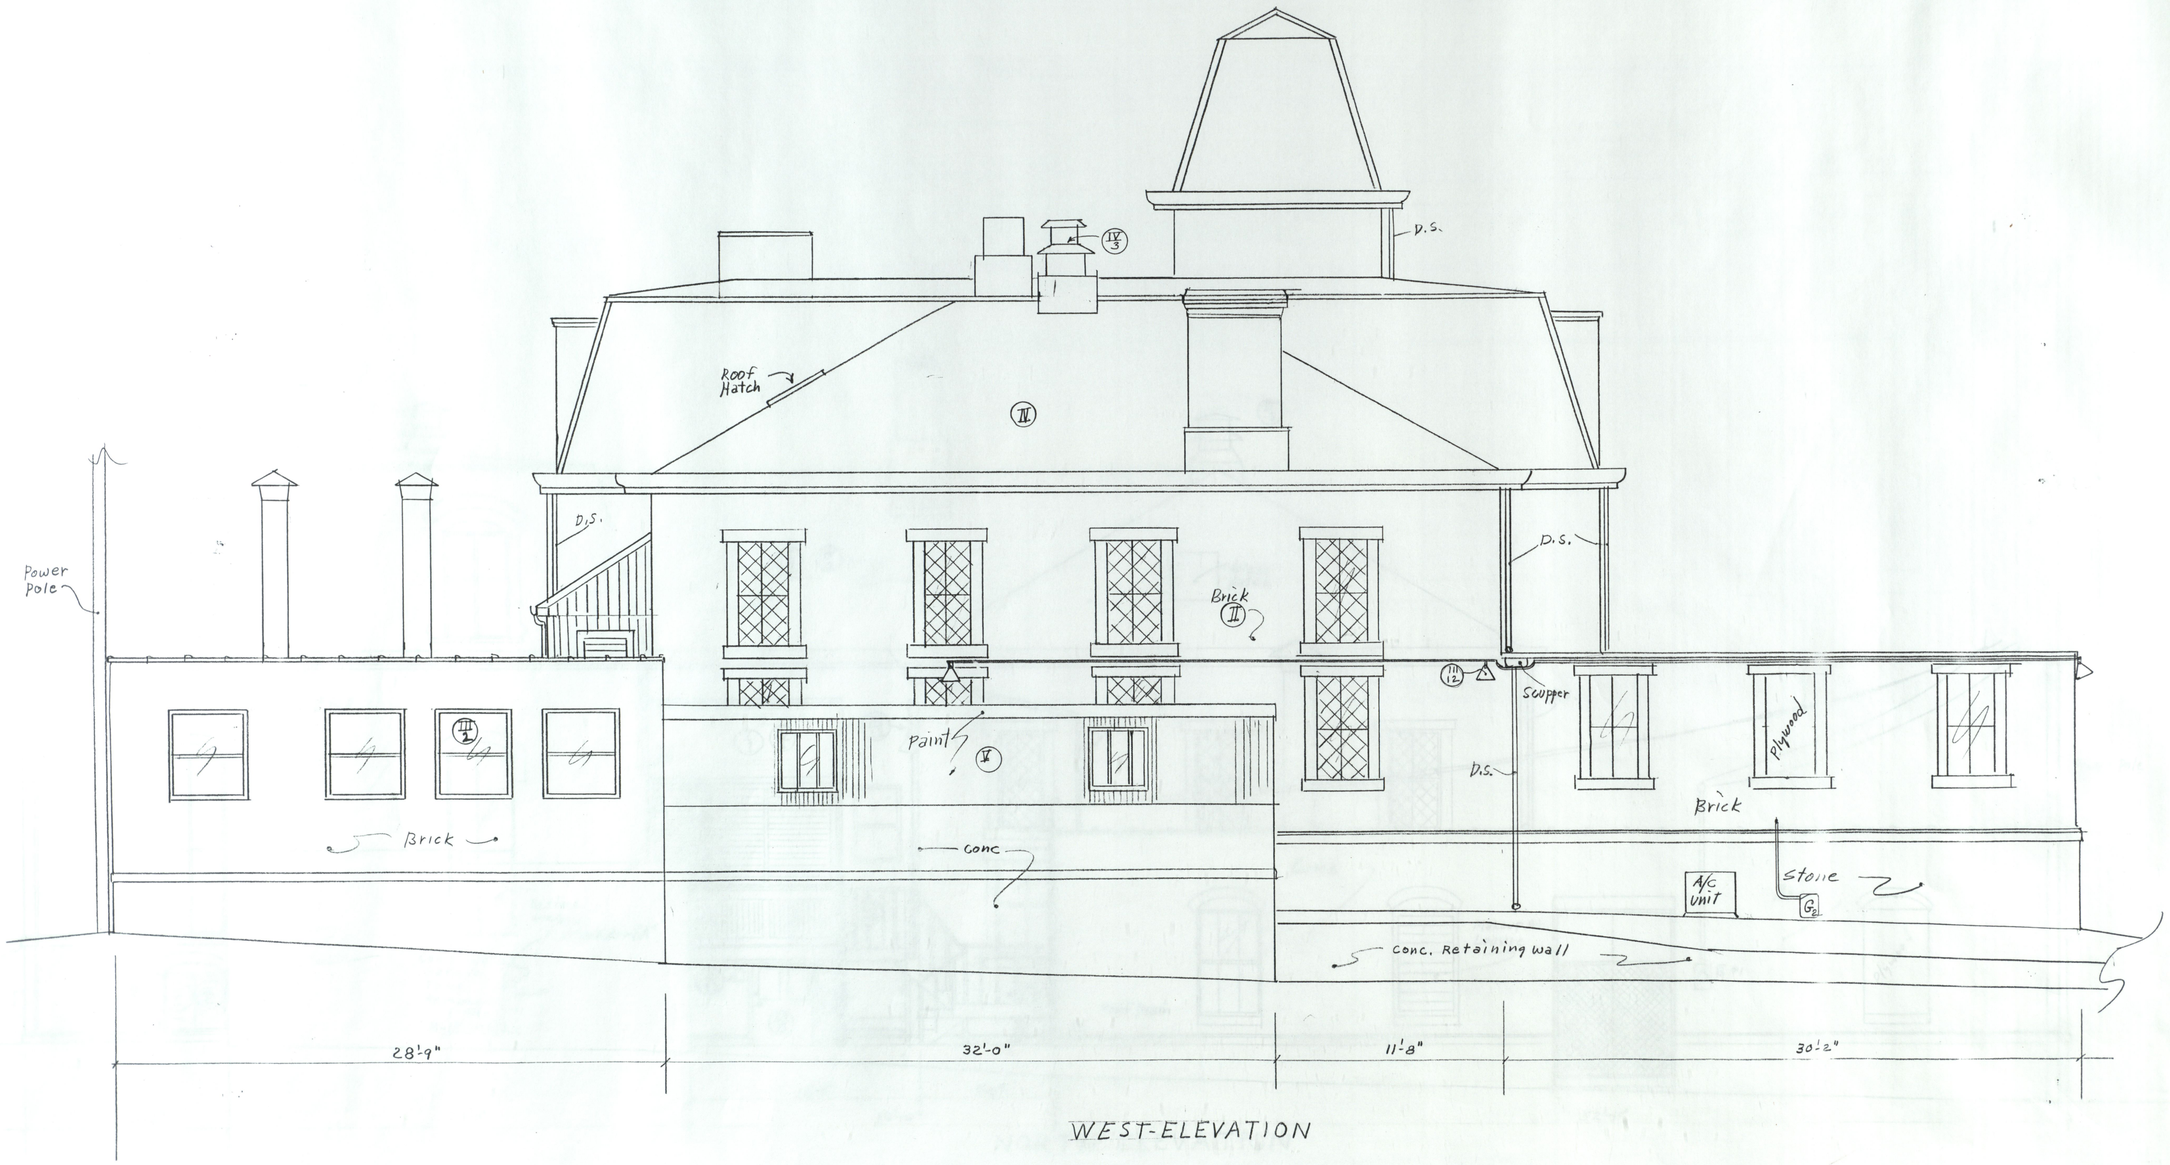

WEST-ELEVATION

HENDRICKS COUNTY MUSEUM
170 S. WASHINGTON ST. DANVILLE IND.

SCALE: 1/4"=1'-0"	APPROVED BY	DRAWN BY DJB	
DATE: 10/19/94			
		DRAWING NUMBER 4 of 8	

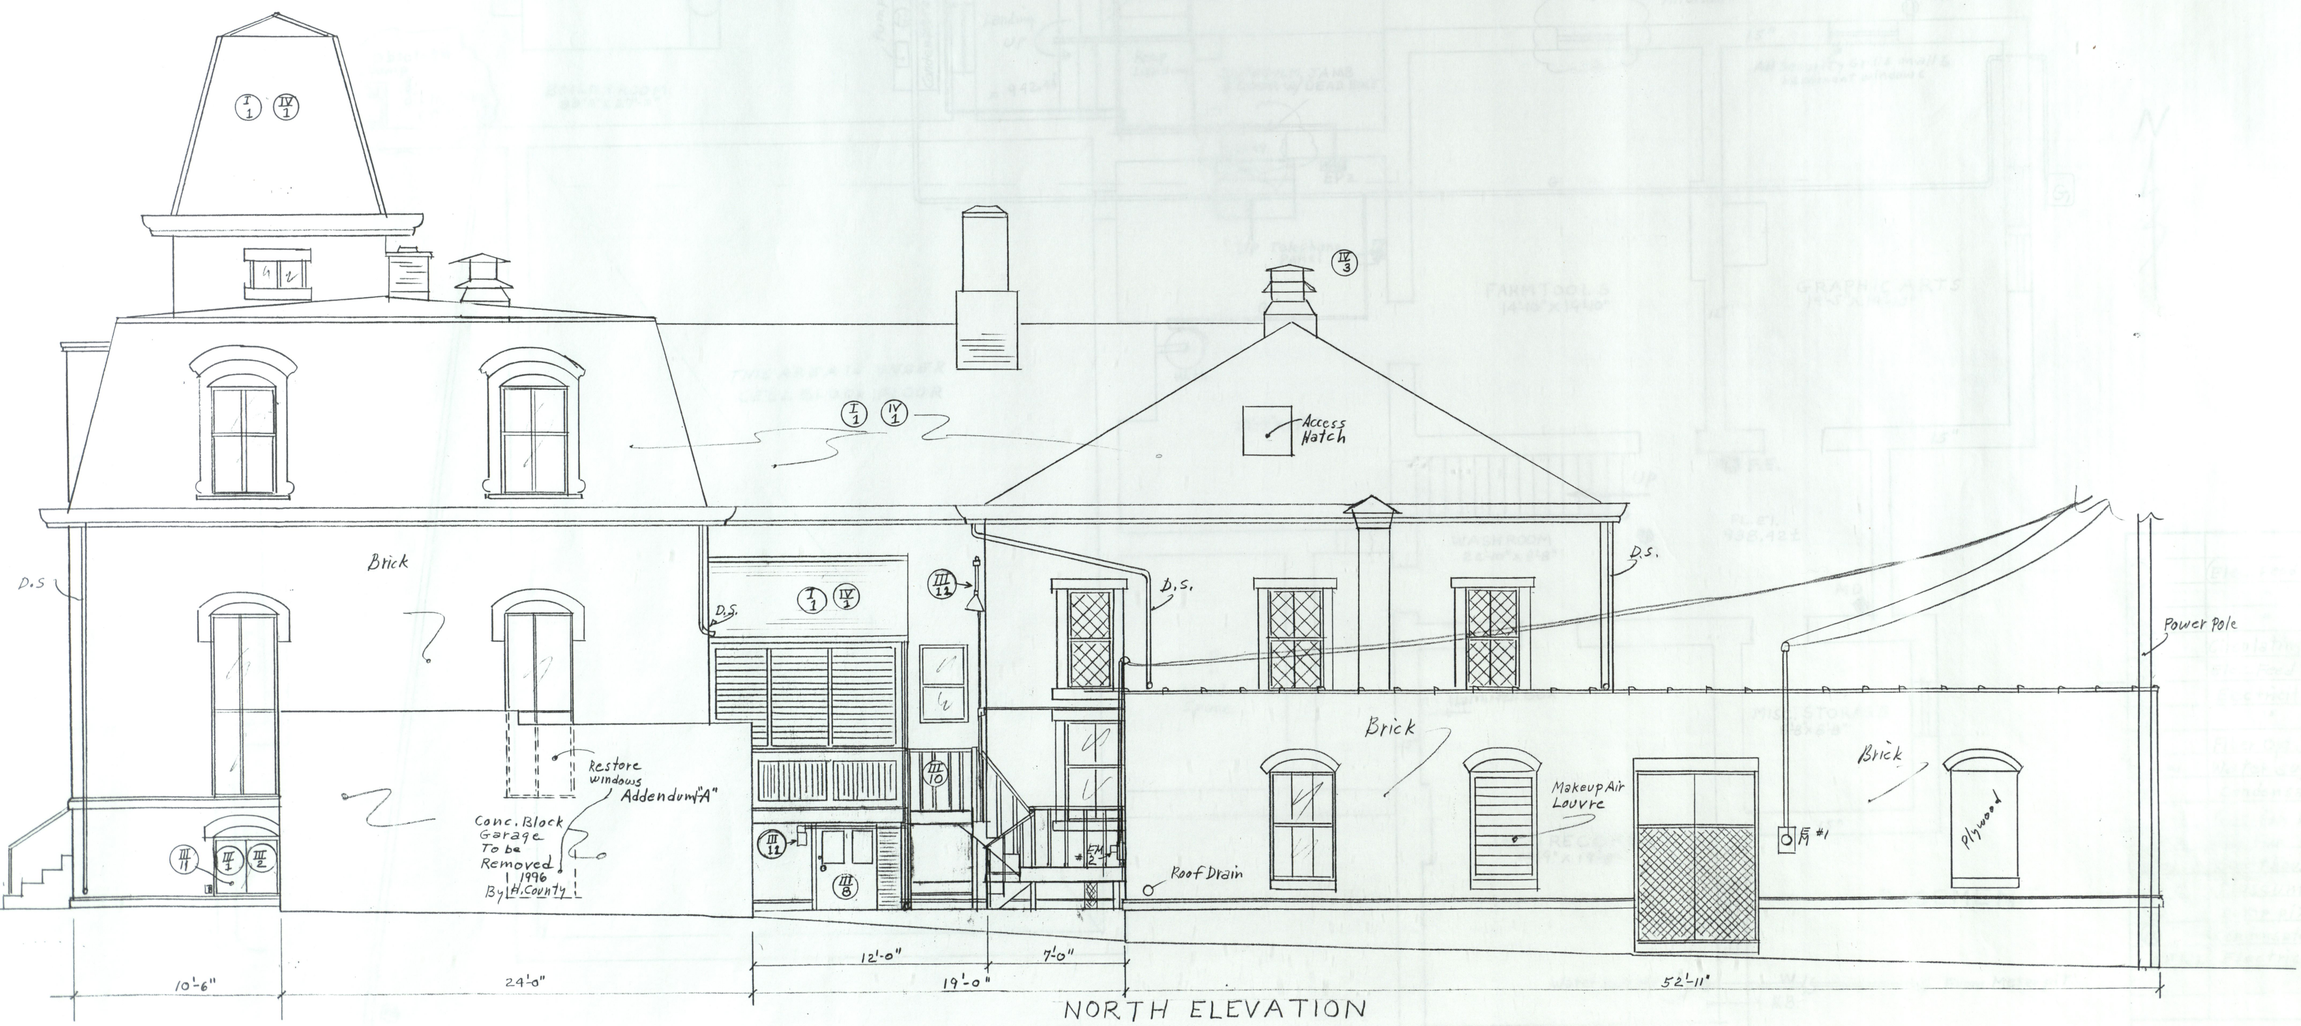

NORTH ELEVATION

HENDRICKS COUNTY MUSEUM
170 S. WASHINGTON ST. DANVILLE IND.

SCALE: 1/8" 1'-0"	APPROVED BY	DRAWN BY	RB
DATE: 10/19/94			

Boiler water supply Comes from the Courthouse Tunnel

Makeup air Louvre

M1

EP1

M2

×941.77'

×943.1'

×936.1'

W

FP

A

#1 Boiler

#2 Boiler

FD

B, Sh #2

SD

SHOP
Fl. El. 936.1 ±
16'-6" X 26' 3"

G

Remove steps

Rebuild Like

UP

Landing UP

×942.44

Keep Landing

Pumps

Condensate tank

Obsolete OIL Pump & oil Heaters

BOILER ROOM
33'9" X 27'-3"

Install-H.M. JAMB & DOOR W/ DEAD BOLT

3049

EP2

UP Telephone Panel

Restore to Original Configuration-See Alternate-

W.P.

15"

Add Security Grills on all 6 basement windows

G1

FARM TOOLS
14'-10" X 19'-10"

GRAPHIC ARTS
19'-5" X 19'-10"

12"

W.H.

13'-7" X 19'-2"

F.E.

UP

WASH ROOM
22'-10" X 8'-8"

F.D.

FL. El.
938.42 ±

MD

THIS AREA IS UNDER CELL BLOCK FLOOR

? Void Space

Alarm Jct. Box

MISC. STORAGE
8'-8" X 8'-8"

OLD RECORDS
14'-9" X 19'-8"

BASEMENT

Water Shutoff

W

H.B.


From Meter pit

SD

GARAGE
15' X 31'

PB

N

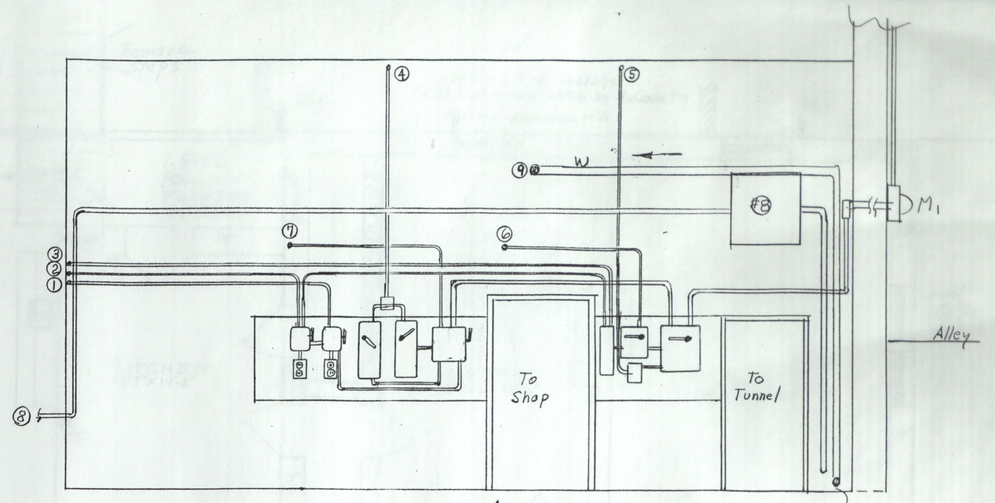

A

Boiler water supply Comes From Courthouse

①	(Elec. Feed To) Oil Heaters (Obsolete)
②	" " "
③	" " "
④	Circulating Pump for garage heat
⑤	Elec. Feed To #10 (Condensate Tank & Return Pump
⑥	Electricity To Boiler #1
⑦	" " #2
⑧	Fiber Optic - Courthouse To 355 SO. Wash
⑨ W	Water supply from Ct. House to Boilers
⑩	Condensate return tank & pump
G-1	Gas for Boilers & Museum
G-2	Gas for Annex Furnace
M-1	Courthouse Electrical Meter
M-2	Museum & Annex Electrical Meter
⑪	sump pit & pump From EP#1
⑫	Condensate makeup tank & pumps
EP 1 & 2	Electrical panels for annex

COUNTY MUSEUM

SCALE: 1/4" = 1'-0" | APPROVED BY | DRAWN BY Duane B.

DATE: 4/96

BASEMENT - BOILER ROOM & GARAGE

DRAWING NUMBER

MATCH LINE → "A"
See Sh. #

BOILER ROOM
See Sh. # 6

Down
Landing
Down
Remove steps

AFA

23'-6" X 24'-0" Garage
To be removed - 1996 by H. County
Restore / Addendum 1-'A

W.P.

LEVEL PORCH FLOOR as NEEDED

15"

F.E.

KITCHEN
13'-7" X 19'-2"

WOOD FRAME - LATH & PLASTER

DINING
14'-0½" X 19'-10"

PARLOR
14'-5" X 19'-10"

G #1

MD

SD

GARAGE

MEN'S LOCKUP

Down

UP

MD

947.75'
ENTRY HALL
23'-1" X 8'-10"

S.D.

Down

F.E.

Fence?

943.75'
8'-6" X 12'-4½"

MD

2'-6"

Books & INFORMATION
8'-6" X 8'-4"

18"

ELEC. PANEL #3

WOMEN'S LOCKUP

MILITARY DISPLAY
14'-9" X 17'-6"

15"

MISC. DISPLAY
13'-2" X 11'-2"

H.B.

15"

10' ALLEY

CONCRETE WALL

8'0" X 6'-7½"

FAP ADP

3'-10½" X 4'-10"

STORAGE
4'-11" X 4'-5½"

VFA

1'-8"

MD

MUSEUM OFFICE
11'-1½" X 10'-11"

3'-7½" X 4'-3½"

STORAGE
3'-11½" X 3'-5"

Fl. El. 942.0'

ANNEX ENTRY
12'-6" X 8'-3"

Sidewalk

A/C

Closed

Furnace

LOBBY & DISPLAY
9'-2½" X 17'-10"

SAP

18"

15'-1" X 5'-2"

SD

MD

8'-0" X 3'-7"

4'-3" X 3'-9"

G #2

3'-11½" X 5'-5"

OFFICE
9'-5½" X 11'-3"

CENTRAL NORMAL COLLEGE
9'-7½" X 11'-3"

SEWING
9'-3" X 5'-8"

MEDICAL HISTORY
12'-7½" X 10'-8"

12"

N


FAP	Fire Alarm Panel
SAP	Security Arming Panel
ADP	Auto. Dialer Panel
EP3	Annex Electrical Panel
TP	Telephone Panel
VFA	Visual Fire Alarm
AFA	Audible Fire Horn
MD	Motion Detector
SD	Smoke Detector
FD	Fire Detector
G 1	Boiler Room Gas Meter
G 2	Annex Gas Meter
WH	Water Heater
WSO	Water Main Shutoff see Sh. #6
FE	Fire Extinguisher
745-5853	Danville Water Dept.
1-800 343-3525	Public Service Ind. (Electricity)
1-800 777-2060	Indiana Gas
Page 539-3922	H. Co. Maintenance Supt. Off. 745-9236

HENDRICKS CO. MUSEUM

SCALE: 1/4" = 1'-0"
DATE: 3/15/96
APPROVED BY
DRAWN BY Dwight Belcher

FIRST FLOOR PLAN

DRAWING NUMBER

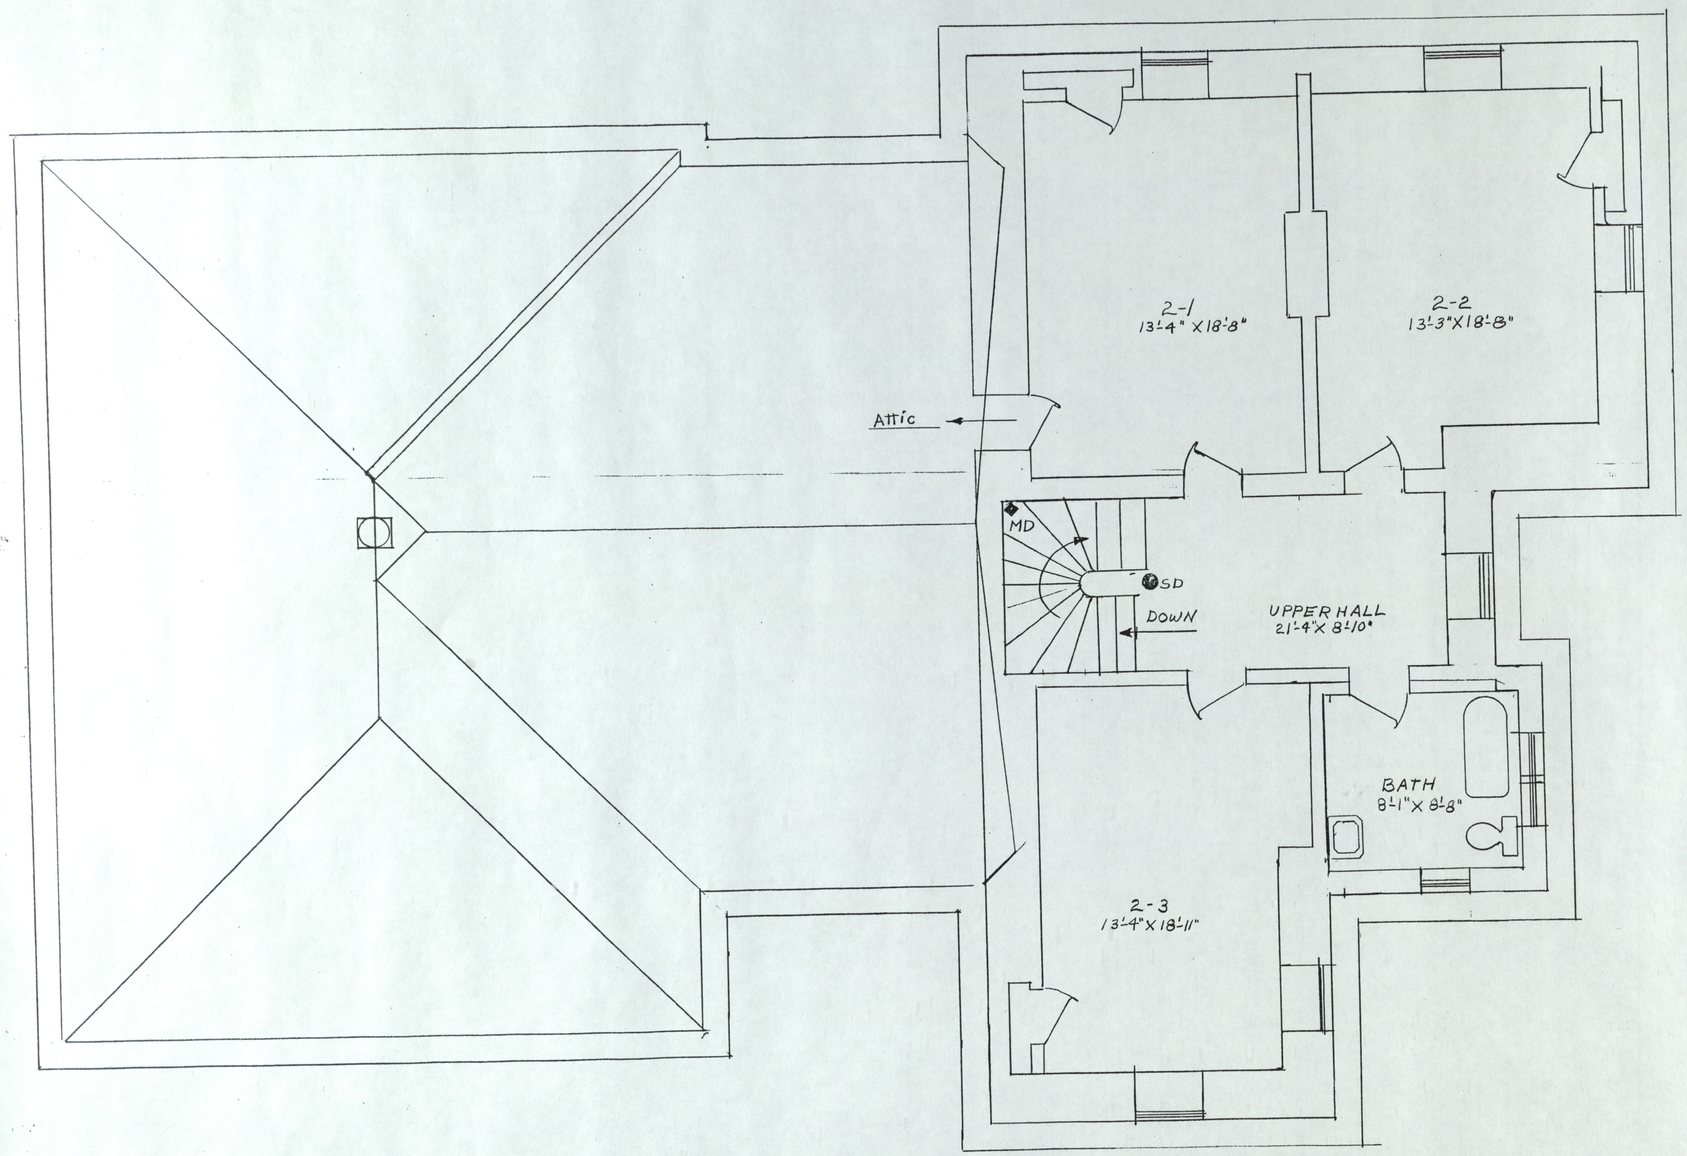

N

HENDRICKS CO. MUSEUM

SCALE: 1/4"=1'-0"	APPROVED BY	DRAWN BY: Duane Belcher
DATE: 6-1-96		

SECOND FLOOR PLAN

DRAWING NUMBER 8 of 8