
CARTERSBURG


Original Town 53
Original Town 54
James H. Oliver's Subdivision 55
James H. Oliver's Subdivision 56
James H. Oliver's Subdivision 57
James H. Oliver's Subdivision 58
James H. Oliver's Subdivision 59
James H. Oliver's Subdivision 60
Stephenson's First Addition 61
Stephenson's First Addition 62

ORIGINAL TOWN

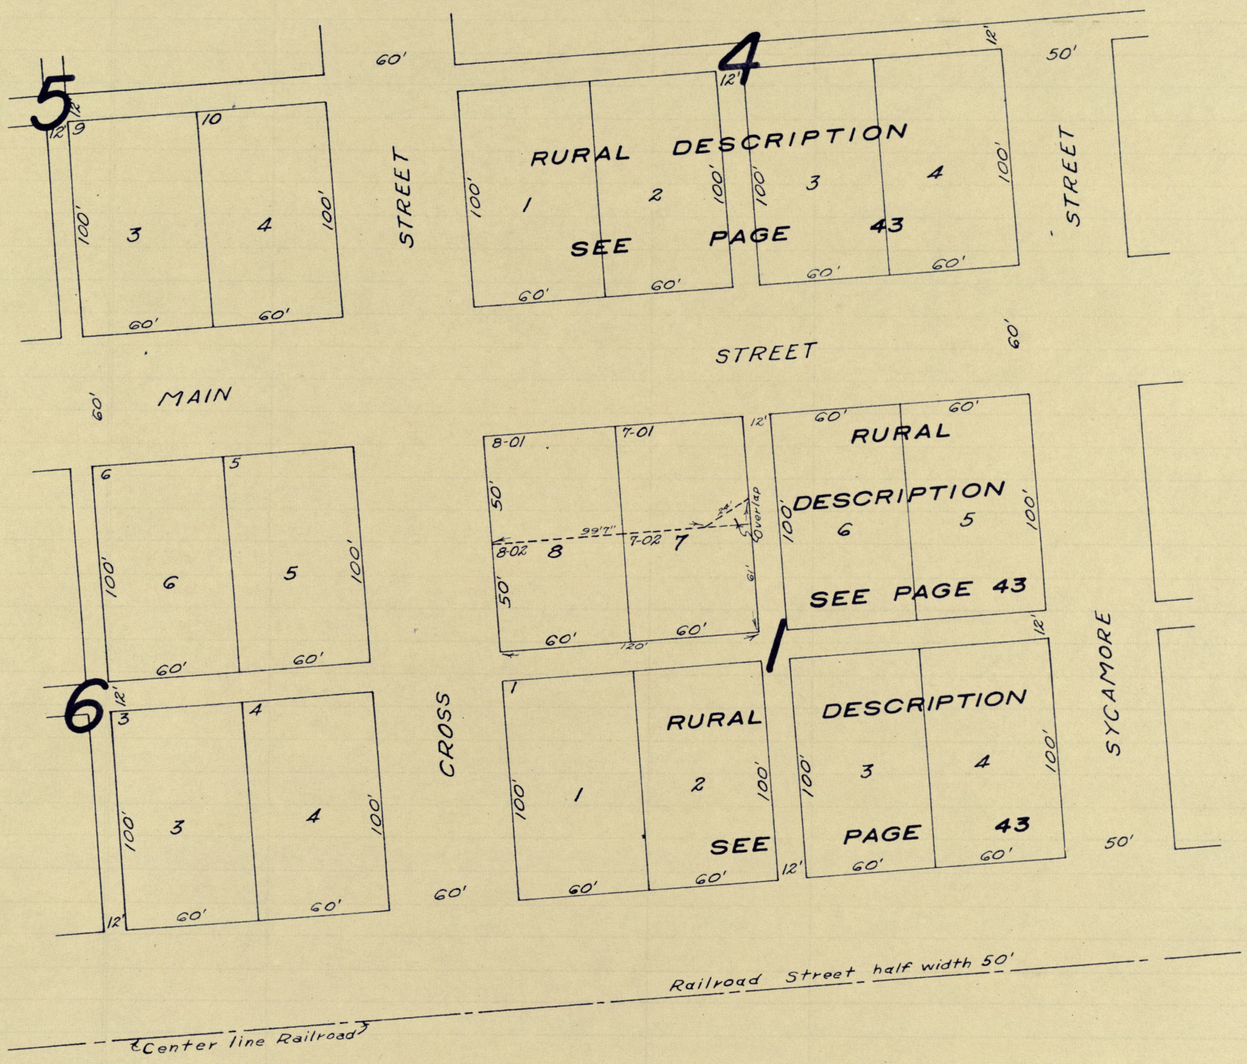


Scale 1" = 50'
Deed Record 13, page 267
Date Recorded Jan. 2, 1850

ORIGINAL TOWN

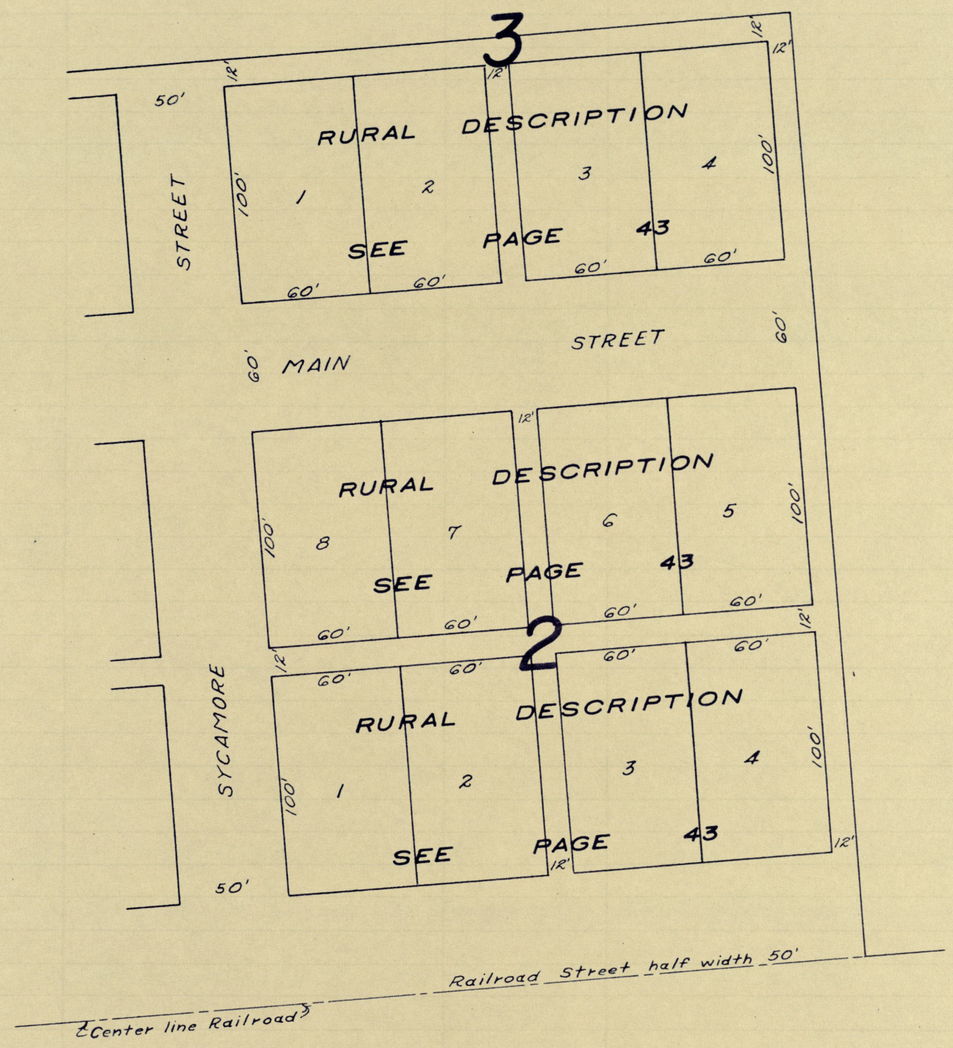


Scale 1" = 50'
Deed Record 13, page 267
Date Recorded Jan. 2, 1850

JAMES H. OLIVER'S SUBDIVISION

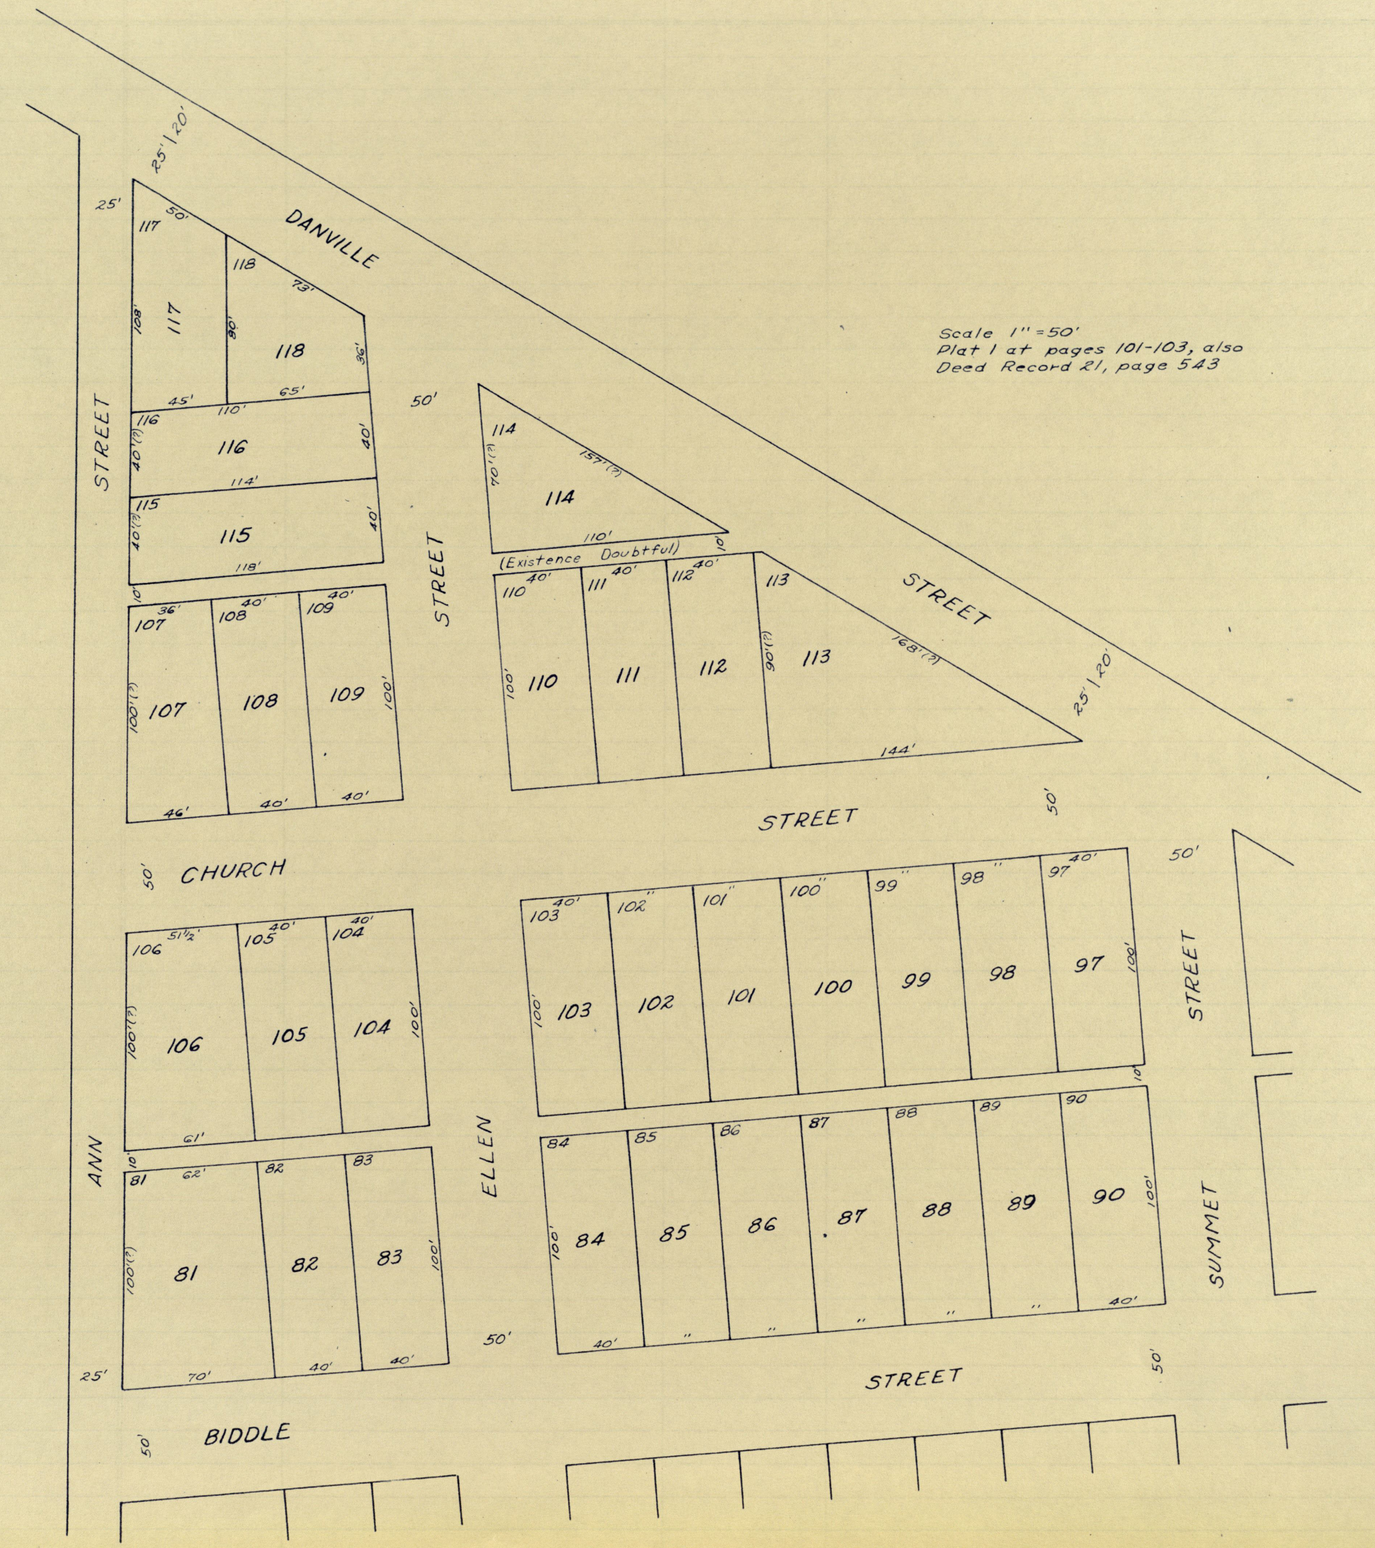


JAMES H. OLIVER'S SUBDIVISION

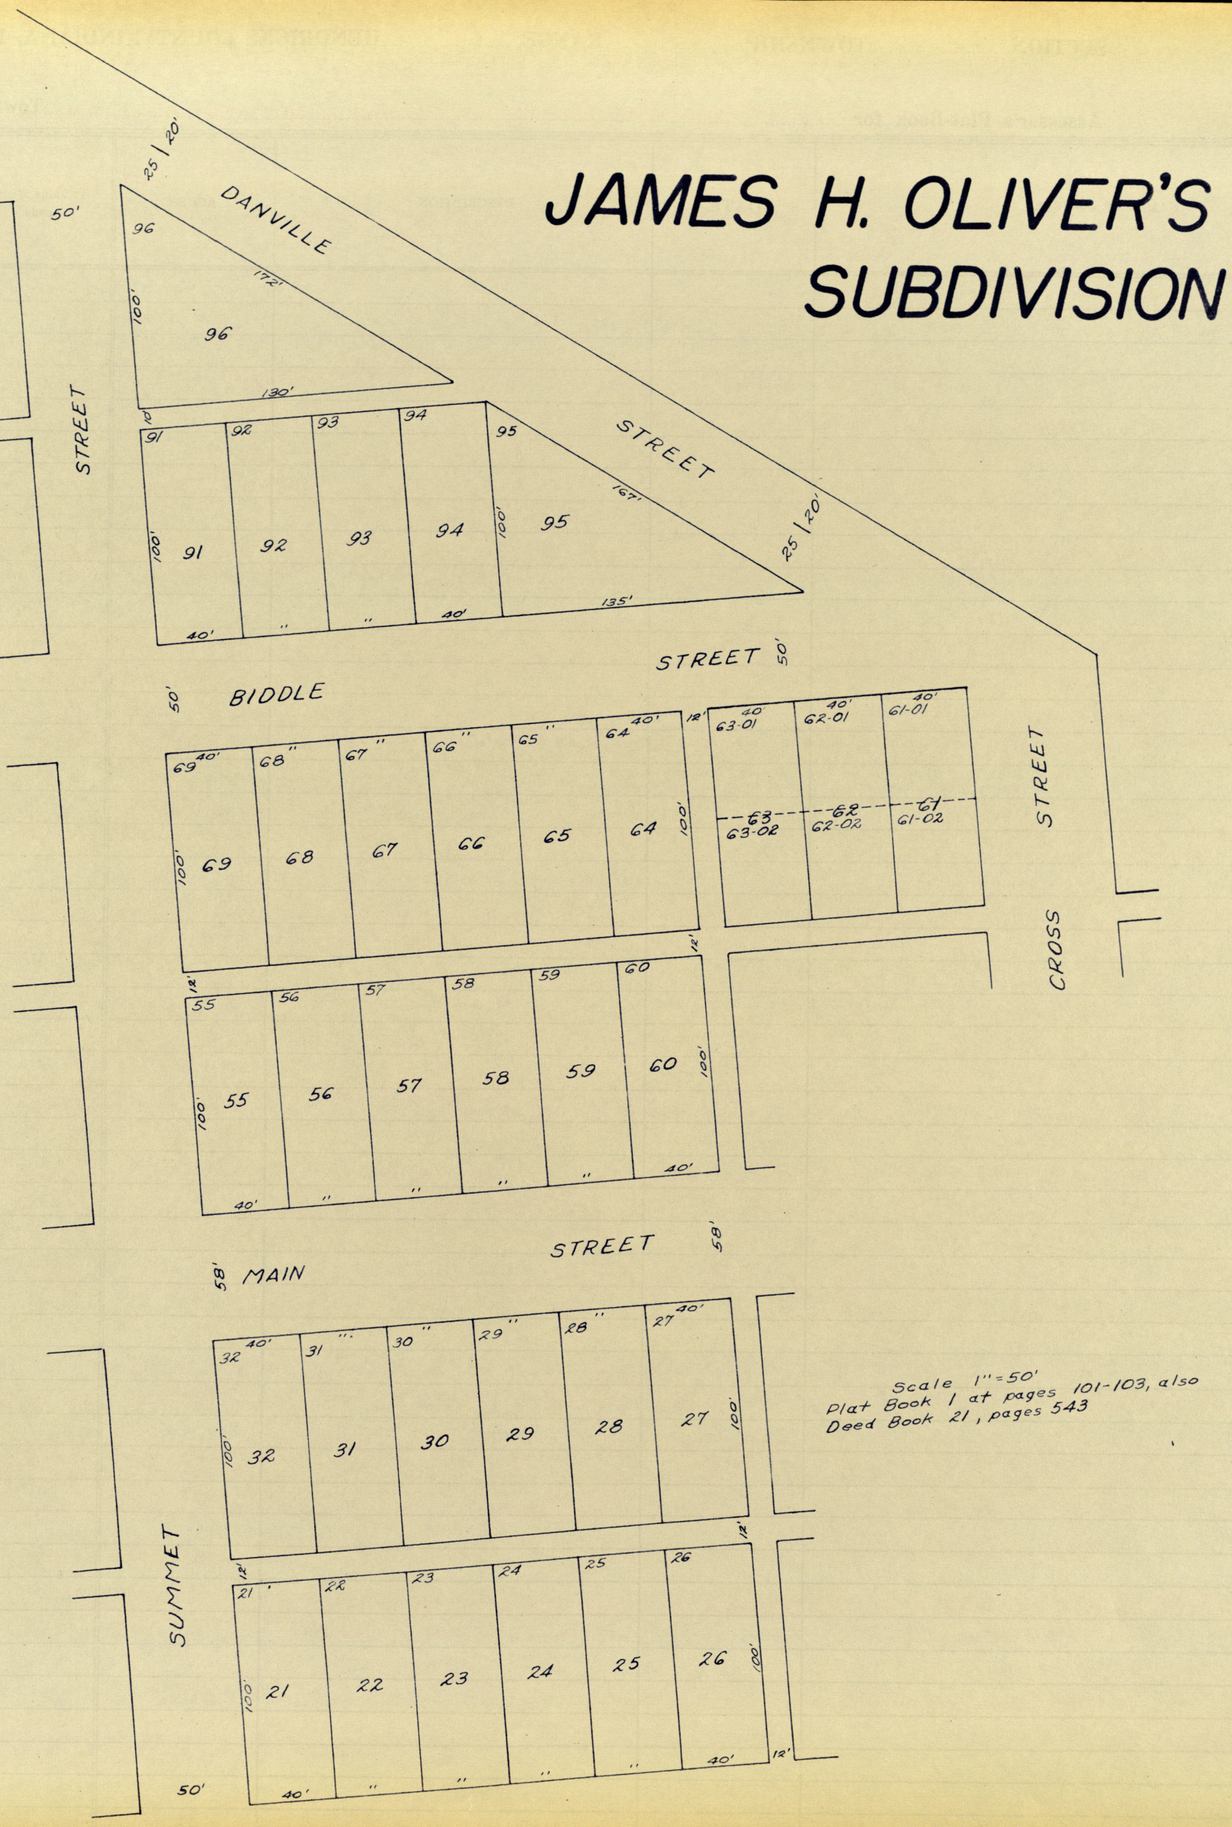

Scale 1" = 50'
Plat Book 1 at pages 101-103, also
Deed Book 21, pages 543

JAMES H. OLIVER'S SUBDIVISION

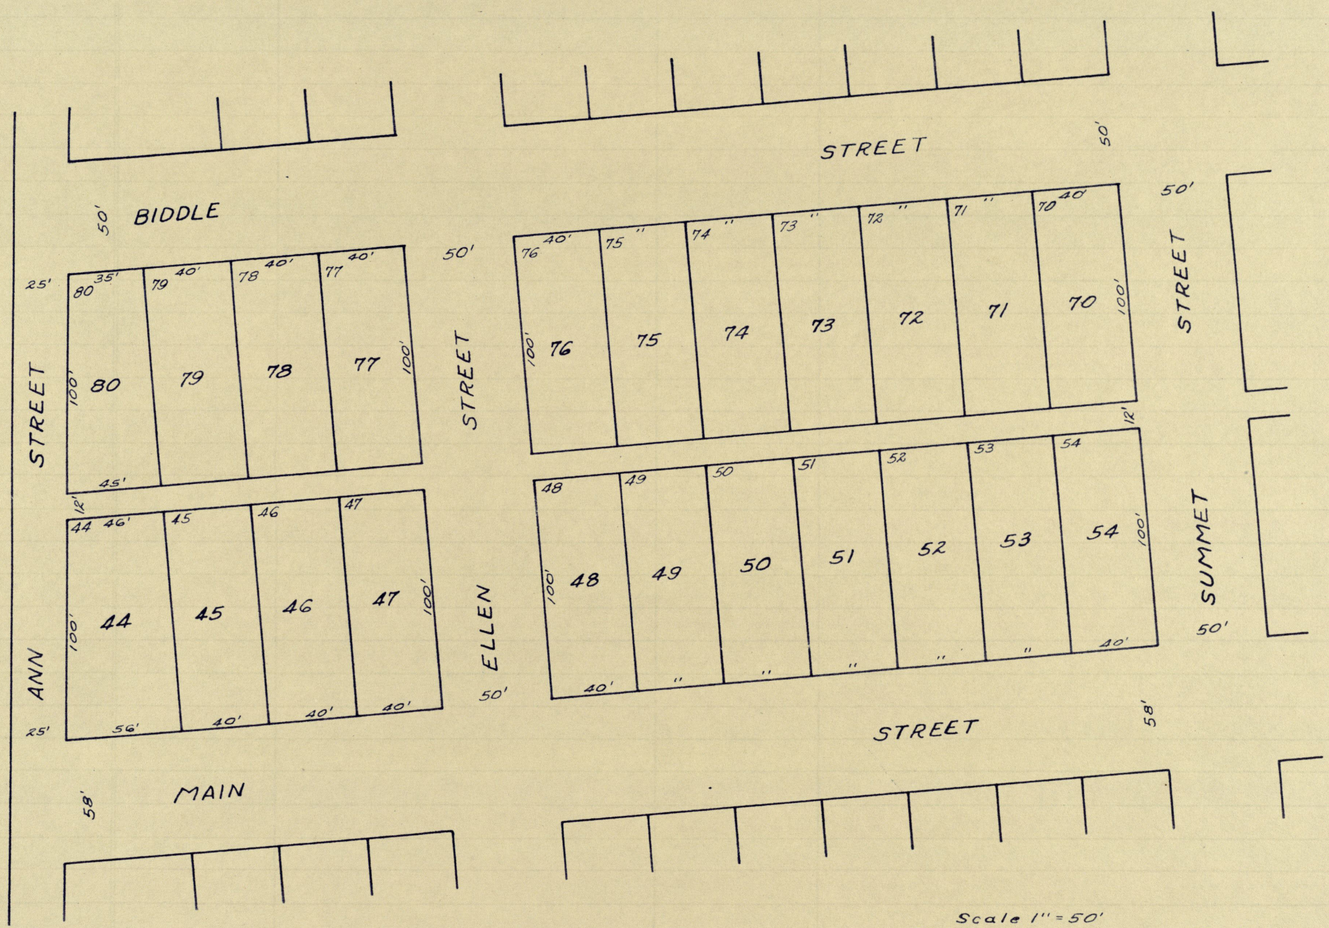


Scale 1" = 50'
Plat Book 1 at pages 101-103, also
Deed Record 21, page 543

JAMES H. OLIVER'S SUBDIVISION




Scale 1"=50'
Plat Book 1 at pages 101-103, also
Deed Book 21, page 543

JAMES H. OLIVER'S SUBDIVISION

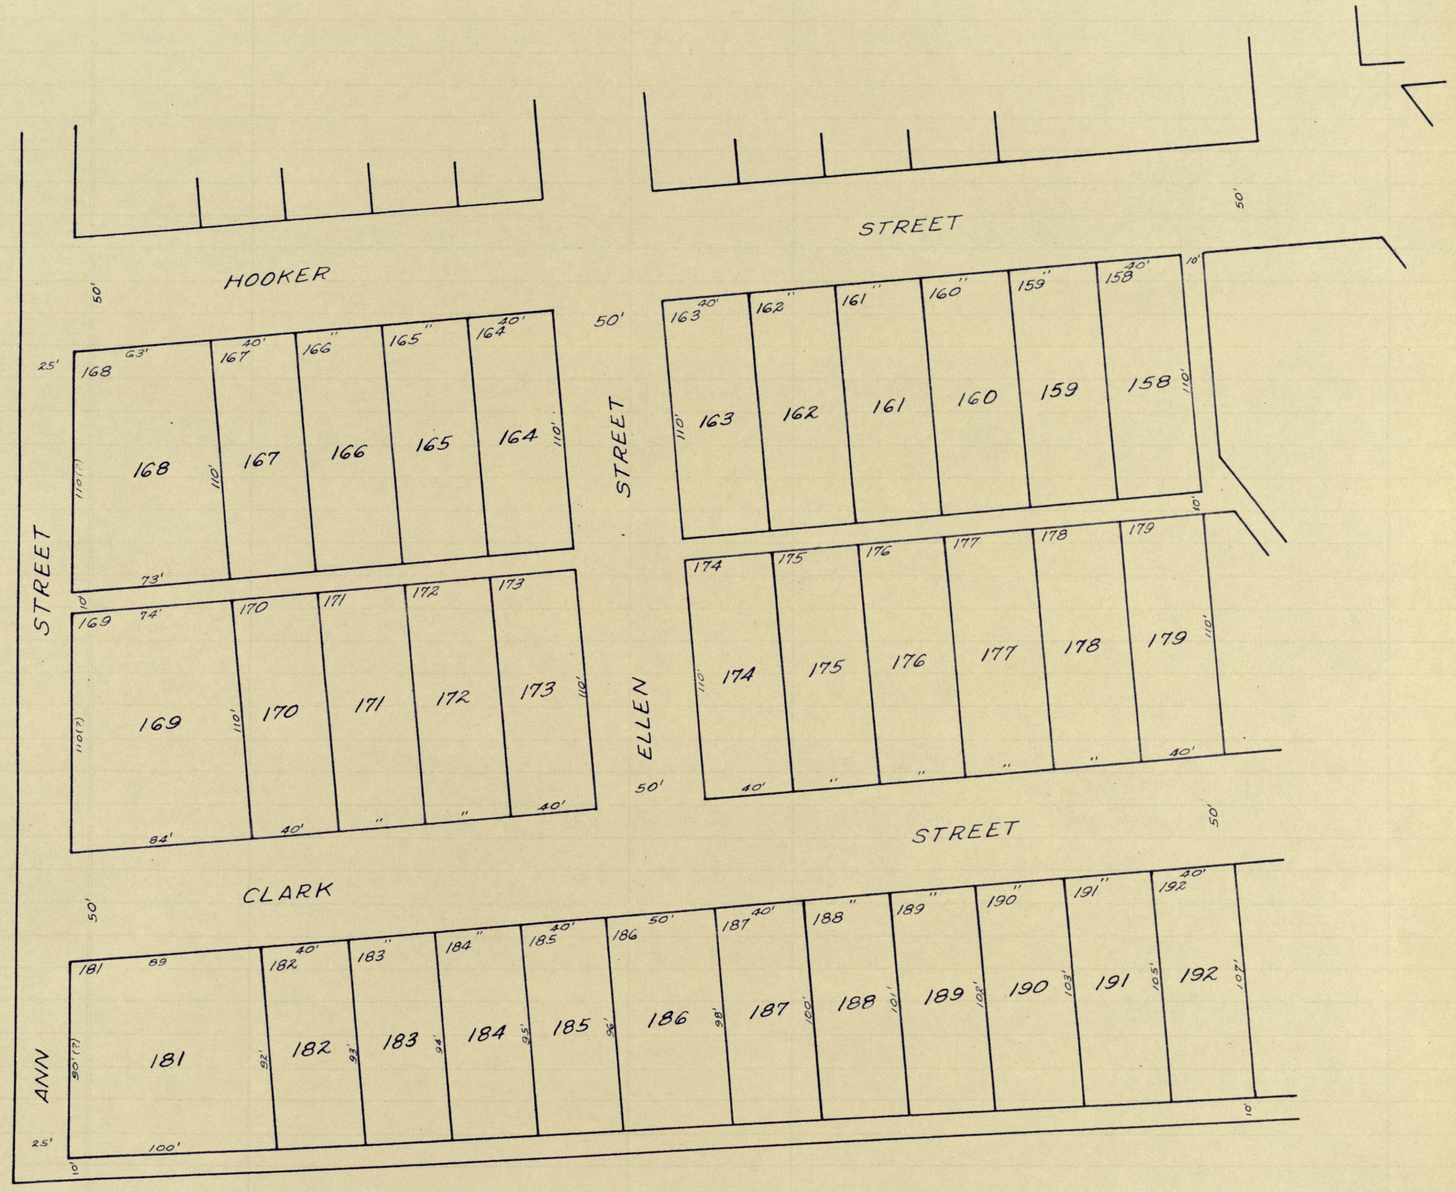


Scale 1" = 50'
Plat Book 1 at pages 101-103, also
Deed Book 21, page 543

JAMES H. OLIVER'S SUBDIVISION

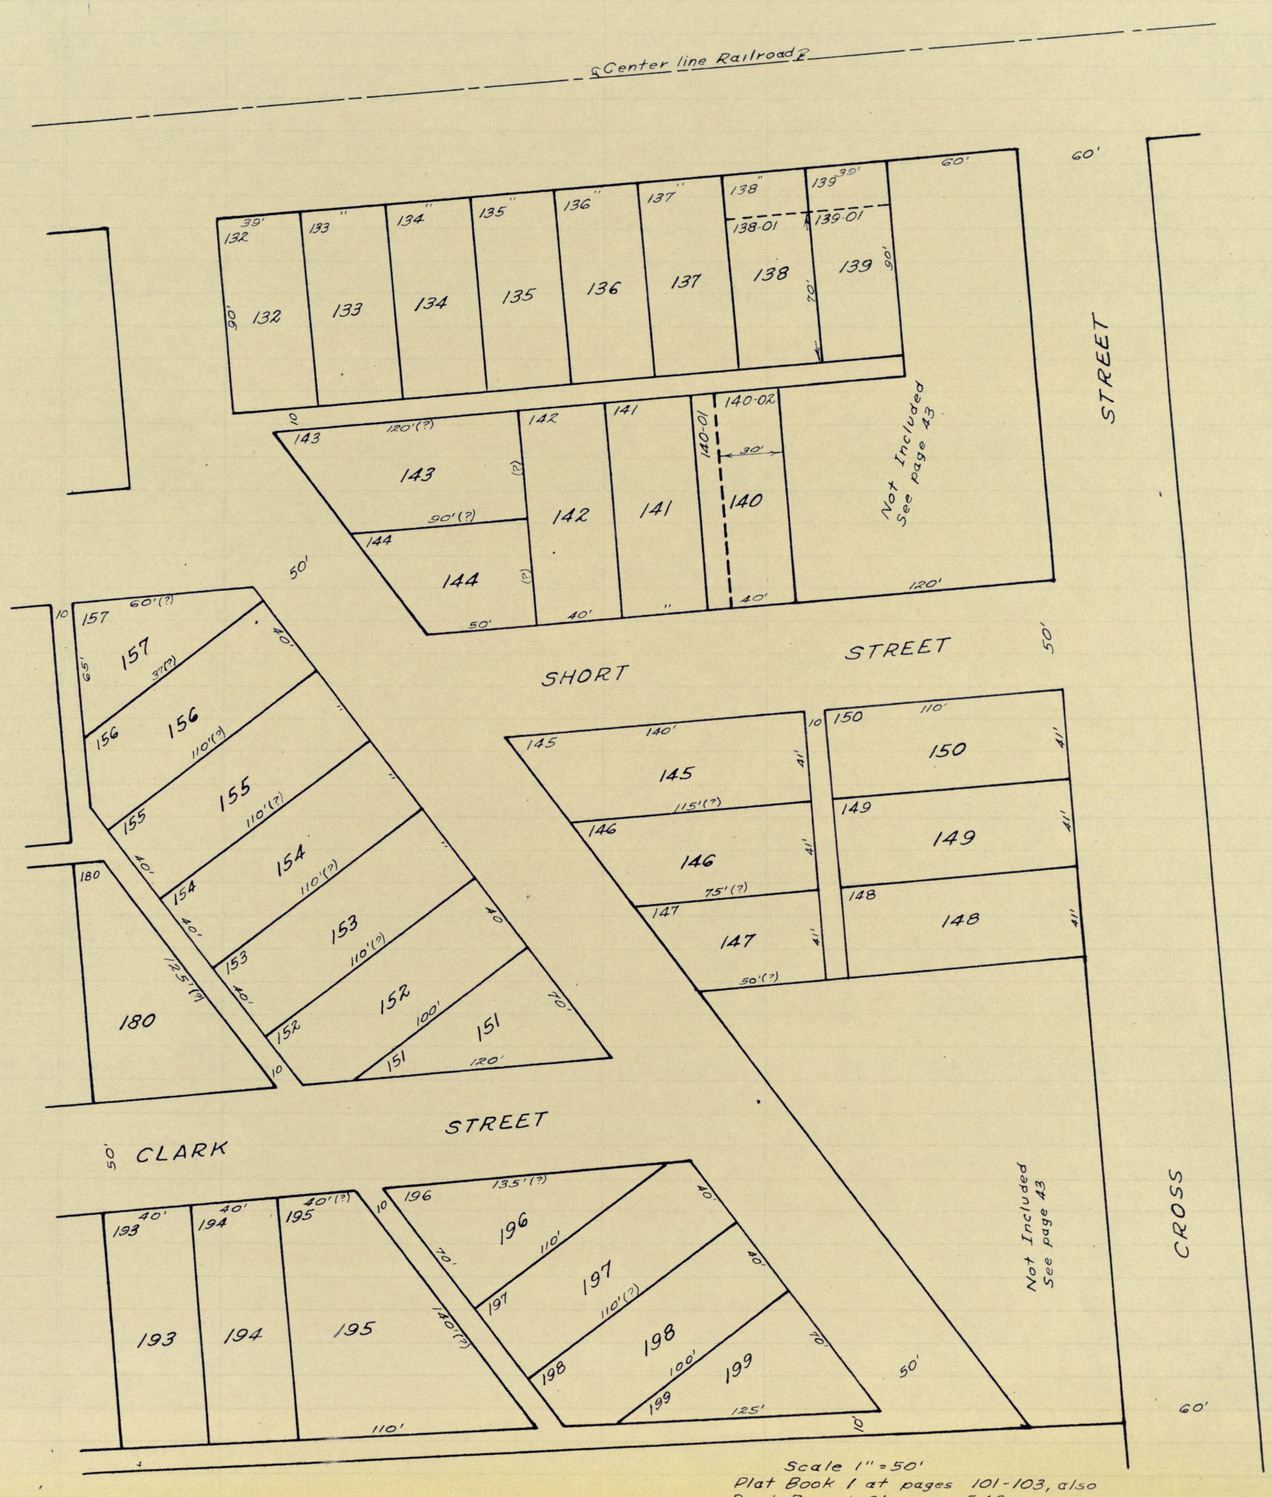


Scale 1" = 50'
Plat Book 1 at pages 101-103, also
Deed Record 21, page 543

STEPHENSON'S FIRST ADDITION

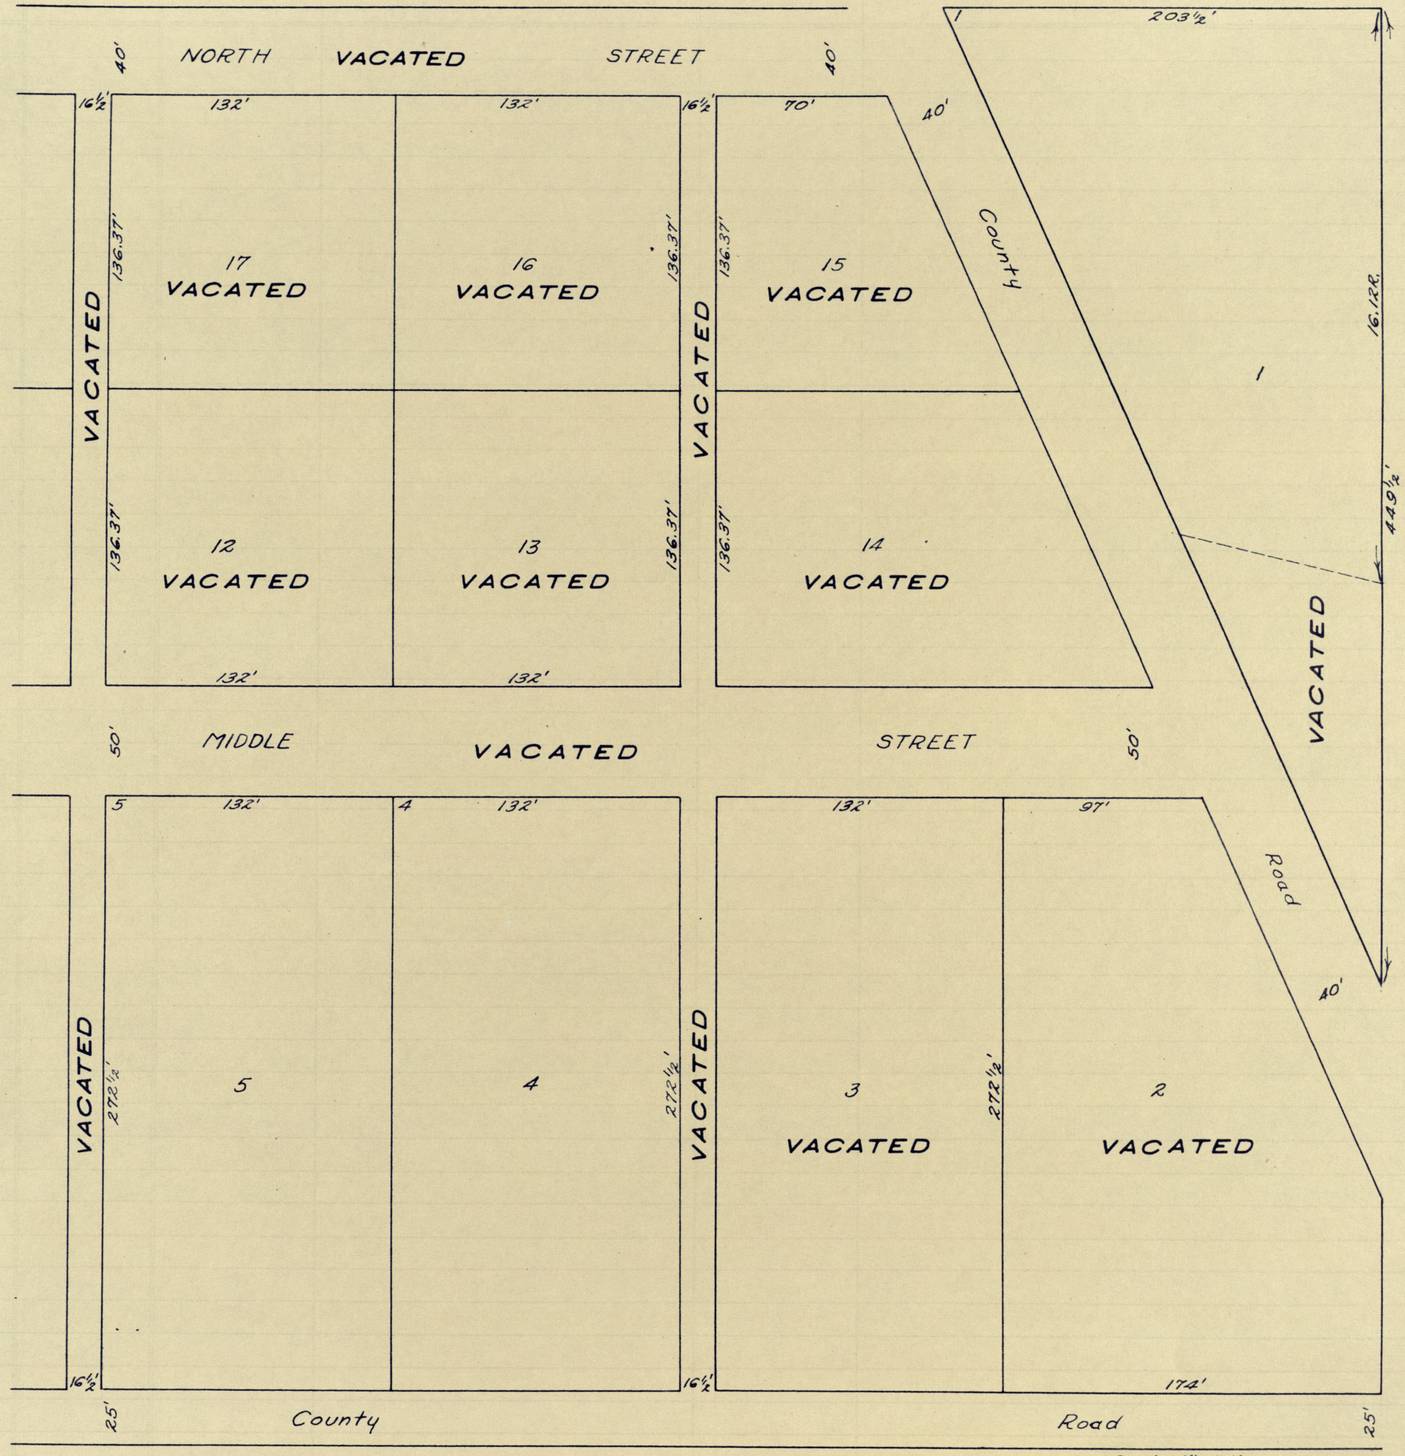

Scale 1" = 50'
Plat Book 2, page 18
For Vacation of Addition
See Road Record 2, page 171

STEPHENSON'S FIRST ADDITION

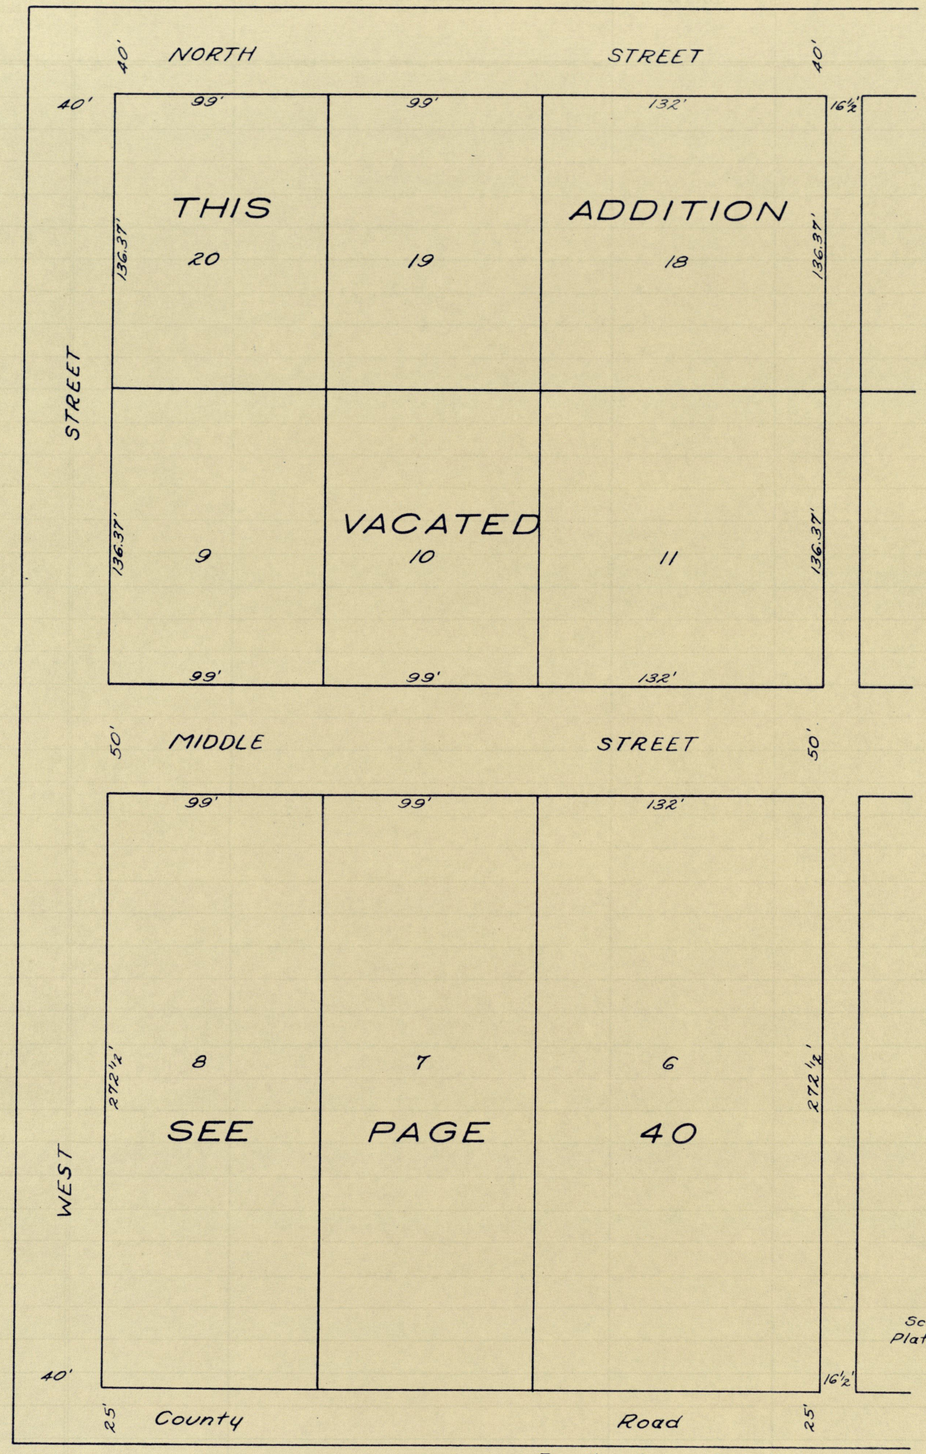

Scale 1" = 50'
Plat Book 2, page 18

For Vacation of Addition
See Road Record 2, page 171